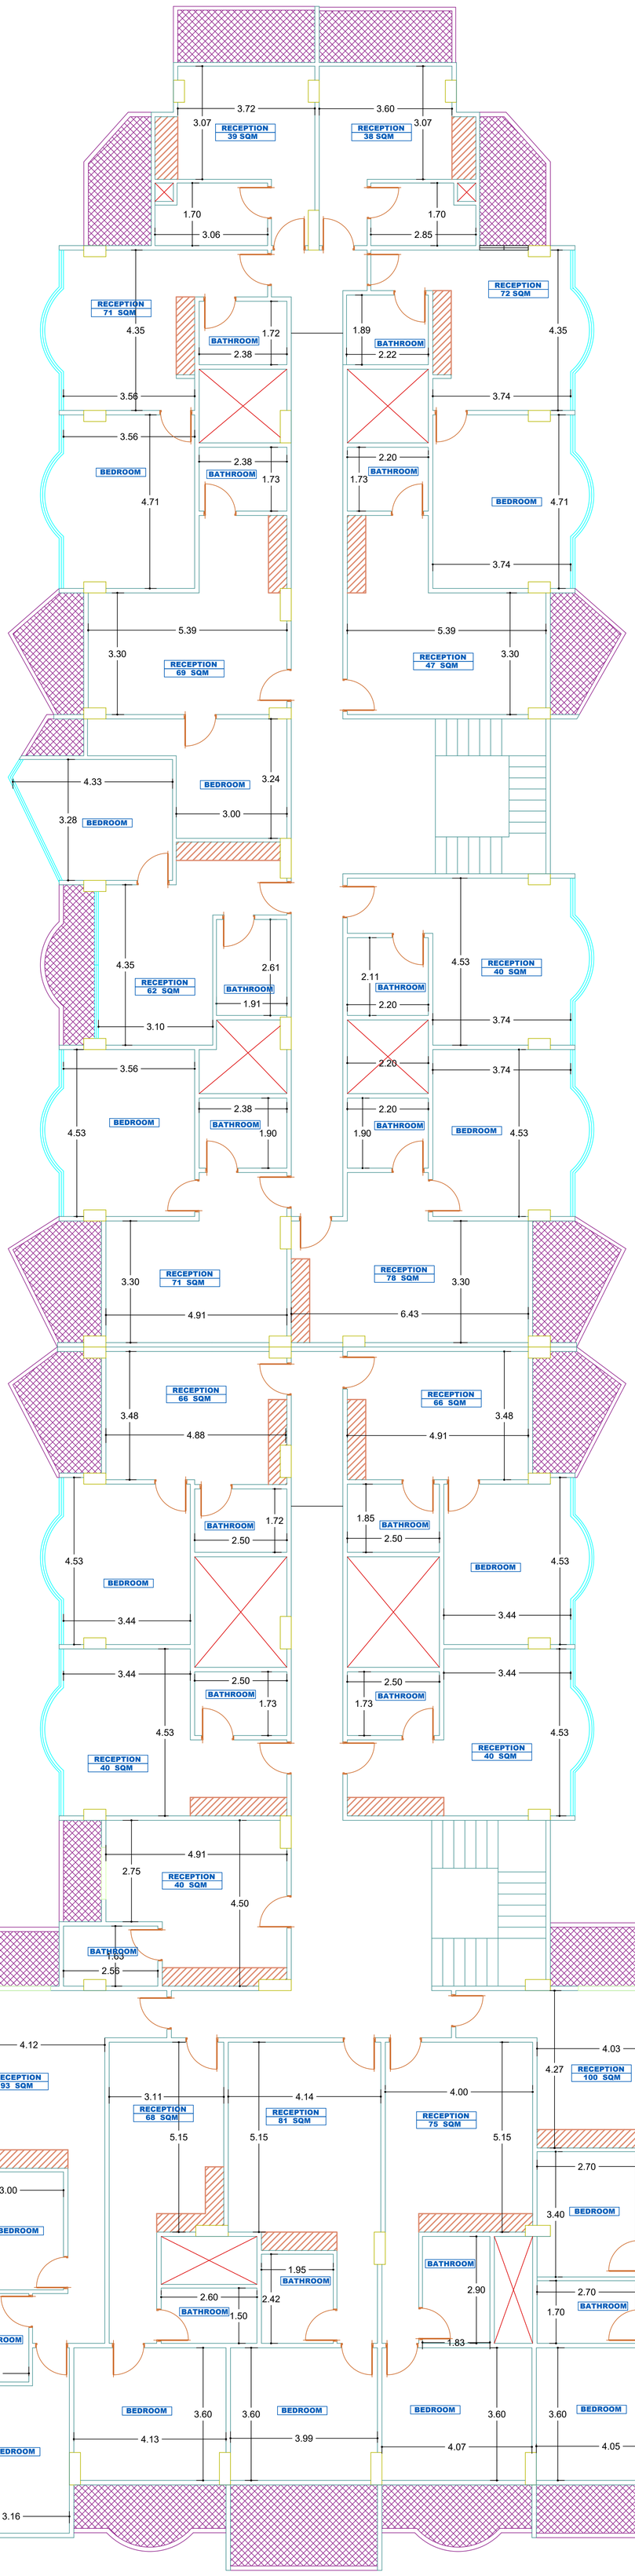

ARCHI HUB RAMY MOUSTAFA 01000303725	PROJECT NAME :- BALKAN BEACH RESORT	TOTAL AREA 1256 SQM
	CLIENT NAME :- MR AMIR AYAD	
	SHEET NAME :- TYPICAL FLOOR	
	SCALE UNIT :- 1 M	